
LINCS 3D
3D PRINTING | CAD DESIGN | 3D SCANNING
REVERSE ENGINEERING | PROTOTYPING

Heating upgrade and boiler pipework

CAD & ENGINEERING / PROJECT ARCHIVE

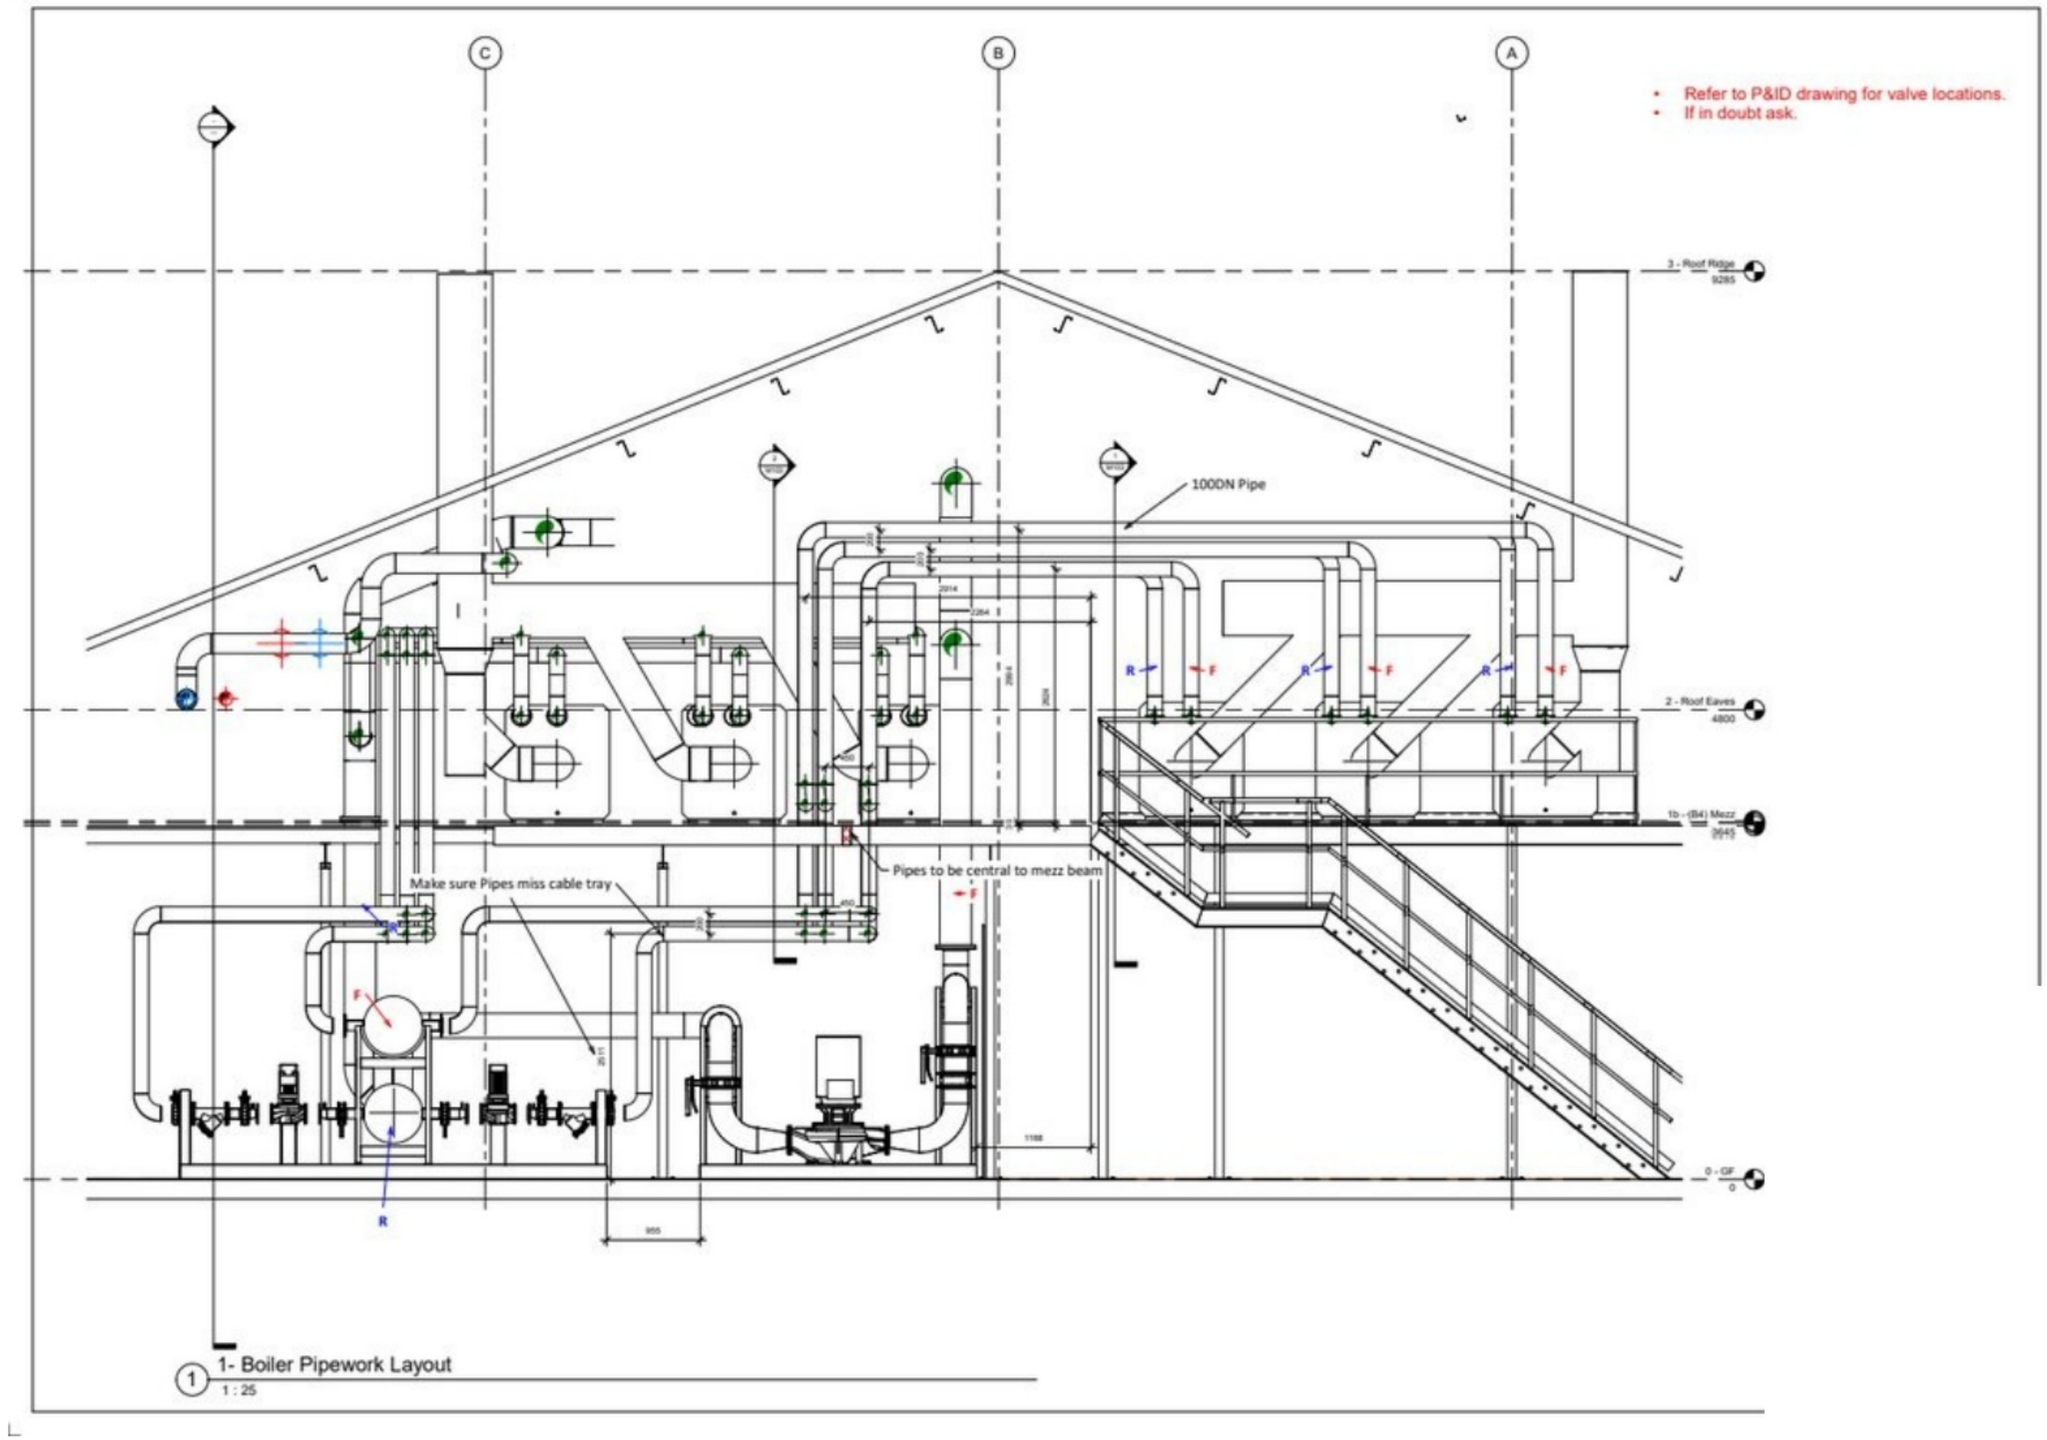

1- Boiler Pipework Layout
1 : 25

Earlier engineering work at JTL; presented by Lincs 3D.

Portfolio drawing presentation. Not for construction or manufacture.