
Industrial wall-panel fixings

CAD & ENGINEERING / PROJECT ARCHIVE

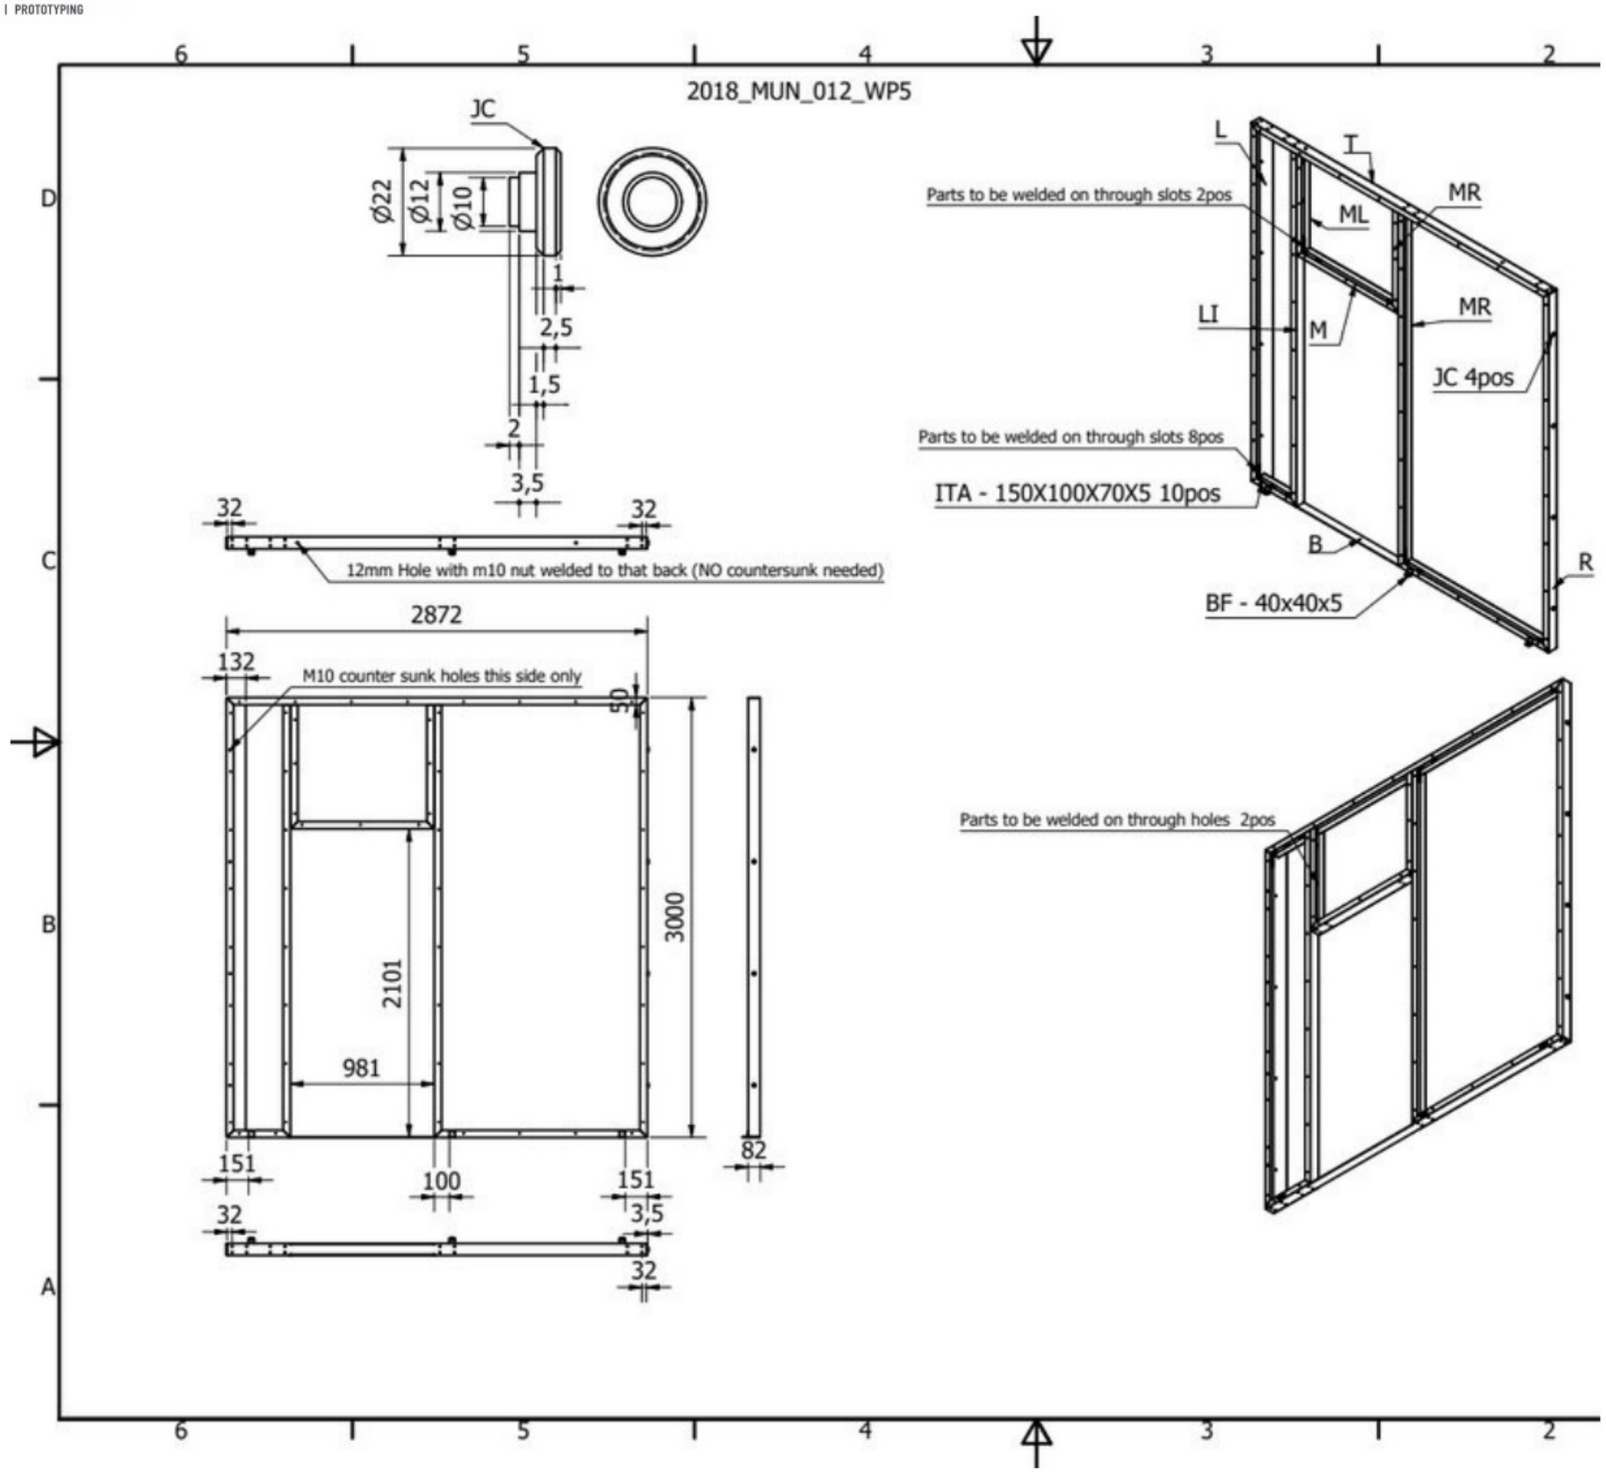

Earlier engineering work at JTL; presented by Lincs 3D.

Portfolio drawing presentation. Not for construction or manufacture.